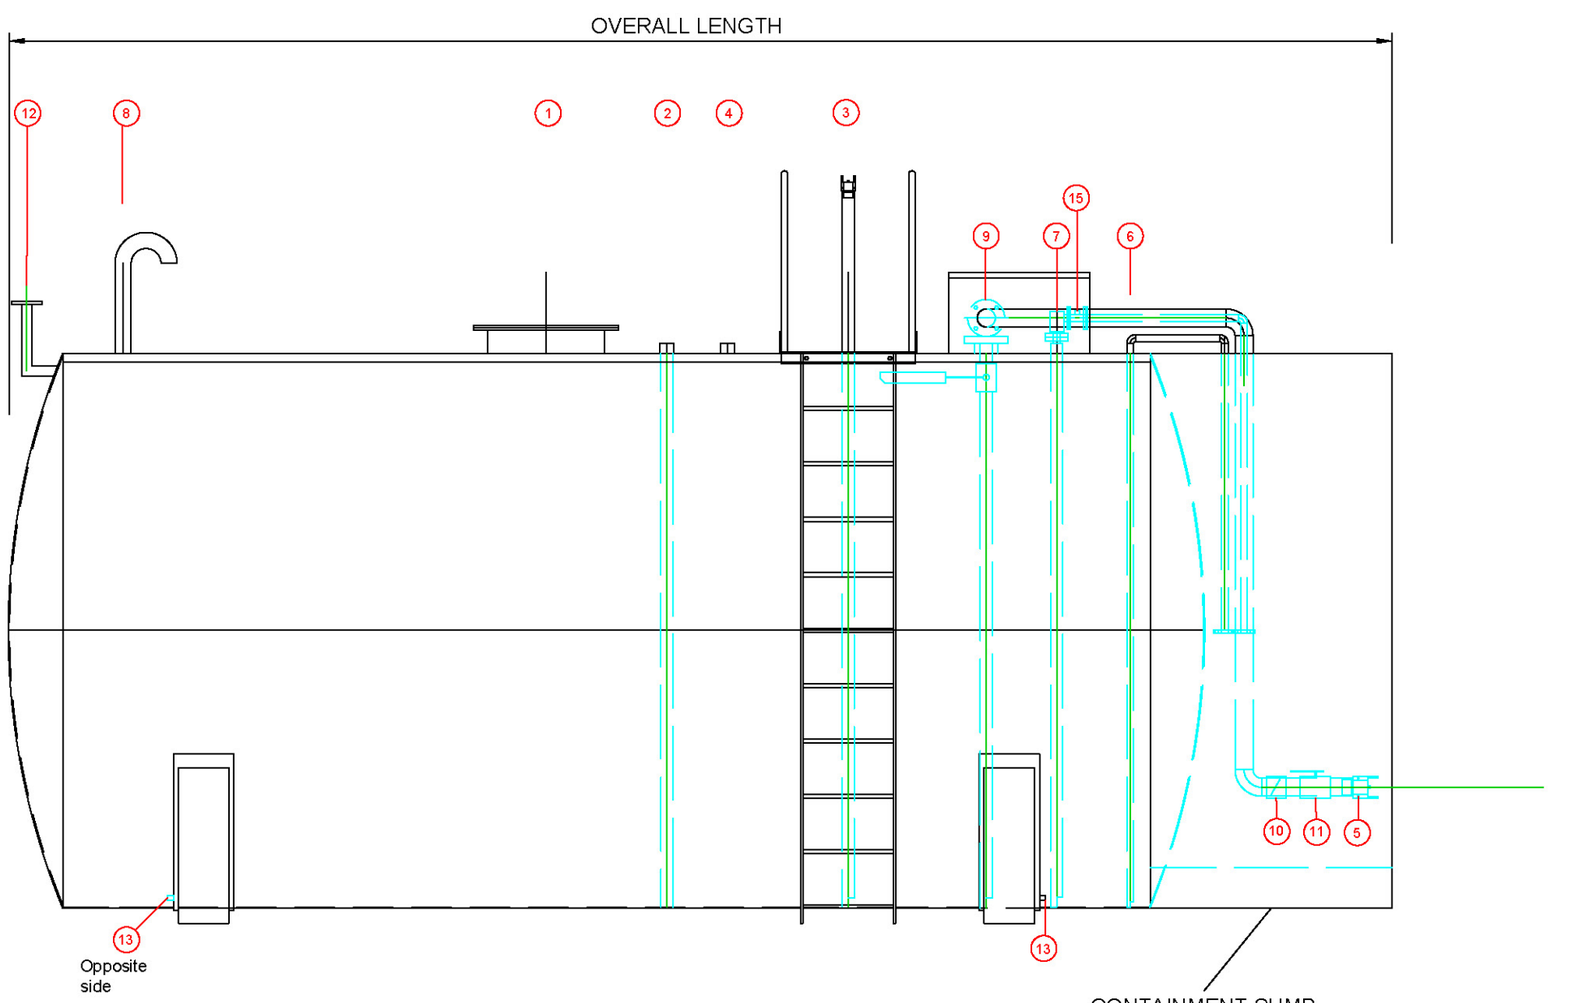

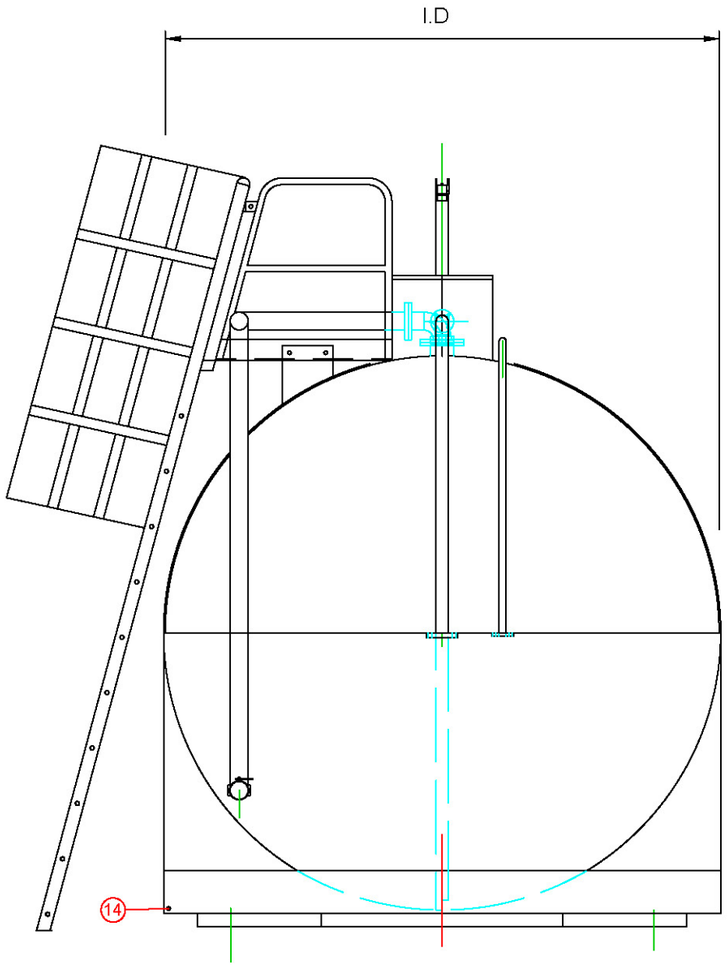

NOTES

1) ALL WELDS AS PER AS1554 GP-1 (N.D.T.-VISUAL)
2) TANK DESIGNED AND MANUFACTURED IN ACCORDANCE WITH AS1692 & 1940
3) TANK TO BE INSTALLED TO AS1940
4) LADDER AND PLATFORM MANUFACTURED IN ACCORDANCE WITH AS1657
5) OPTIONAL EMERGENCY VENTS AVAILABLE FOR PRODUCT SPECIFIC REQUIREMENTS

SURFACE FINISH

INTERNAL - CLEAN AND DRY
EXTERNAL - 1 COAT OF DULUX EPOXY STE
- TOP COAT OF DULUX EPOXY WEATHERMAX
LADDER & PLATFORM
- Y14 YELLOW

NOMINAL CAPACITY(L)	SAFE FILL (L)	I.D(mm)	O/ALL LENGTH INC. COWLING (mm)	HEIGHT (mm)	WEIGHT (kg) APPROX
110,000	110,000	3,462	14,125	4,000	19,500
90,000	85,000	3,462	11,125	4,000	16,000
70,000	70,000	2,750	13,825	4,000	12,500
55,000	53,000	2,750	10,825	4,000	10,500
40,000	42,500	2,750	9,325	4,000	8,700
30,000	33,000	2,190	10,750	4,000	7,500
25,000	26,500	2,190	8,900	4,000	5,400
20,000	20,000	2,190	7,100	4,000	4,800
15,000	15,500	2,190	5,575	4,000	4,500
10,000	11,000	2,190	4,300	4,000	4,000
5,000	5,000	1,500	4,275	4,000	1,950
2,000	2,000	1,145	2,550(no cowling)	4,000	800

REF	QTY	DESCRIPTION	SIZE	TYPE	REMARKS
15	1	PRIME SOCKET	19NB	SOCKET	C/W PLUG
14	1	BUND DRAIN	19NB	SOCKET	C/W PLUG
13	2	EARTH BOSS	STANDARD	BOSS	ONE EACH SIDE MOUNTED ON BOTH CRADLES
12	1	VENT (INTERSTICE)	50NB	SOCKET	C/W T SECTION FREE VENT
11	1	BALL VALVE	50NB	FIRE SAFE	BALL VALVE FILL LINE
10	1	NON RETURN	50NB	VALVE	NON RETURN FILL LINE
9	1	FILL LINE	50NB		C/W OVERFILL VALVE AND INTERNAL PIPE
8	1	VENT (TANK)	80NB	SOCKET	C/W GOOSE NECK FREE VENT
7	1	SUCTION	50NB	FLANGE	C/W 50NB INTERNAL PIPE & ANTI SIPHON VALVE
6	1	RETURN	25NB	FLANGE	C/W 25NB INTERNAL PIPE
5	1	CAMLOCK AND CAP	50NB	CAMLOCK	ALUM CAMLOCK AND CAP FILL LINE
4	1	SPARE	50NB	SOCKET	
3	1	DIP	50NB	SOCKET	C/W INTERNAL PIPE, CALIBRATED DIPSTICK AND CAMLOCK
2	1	MONITOR/INTERSTICE	50NB	SOCKET	PLUGGED
1	1	MANHOLE	600	STANDARD	

RevNo	Revision note	Date	Drawn	Checked

SL Tanks & Equipment Pty Ltd

THIS DRAWING & THE INFORMATION CONTAINED HEREIN IS THE PROPERTY OF SL TANKS PTY LTD IS STRICTLY CONFIDENTIAL & MUST NOT BE USED OR DISCLOSED WITHOUT WRITTEN CONSENT OF SL TANKS PTY LTD

DRAWN	APPD
CHECKED	CUSTOMER
DATE	O/N

Bi-Wall Self Bunded Tank General Arrangement Details

SCALE	DWG.	REV.